Bhagyashree Layout

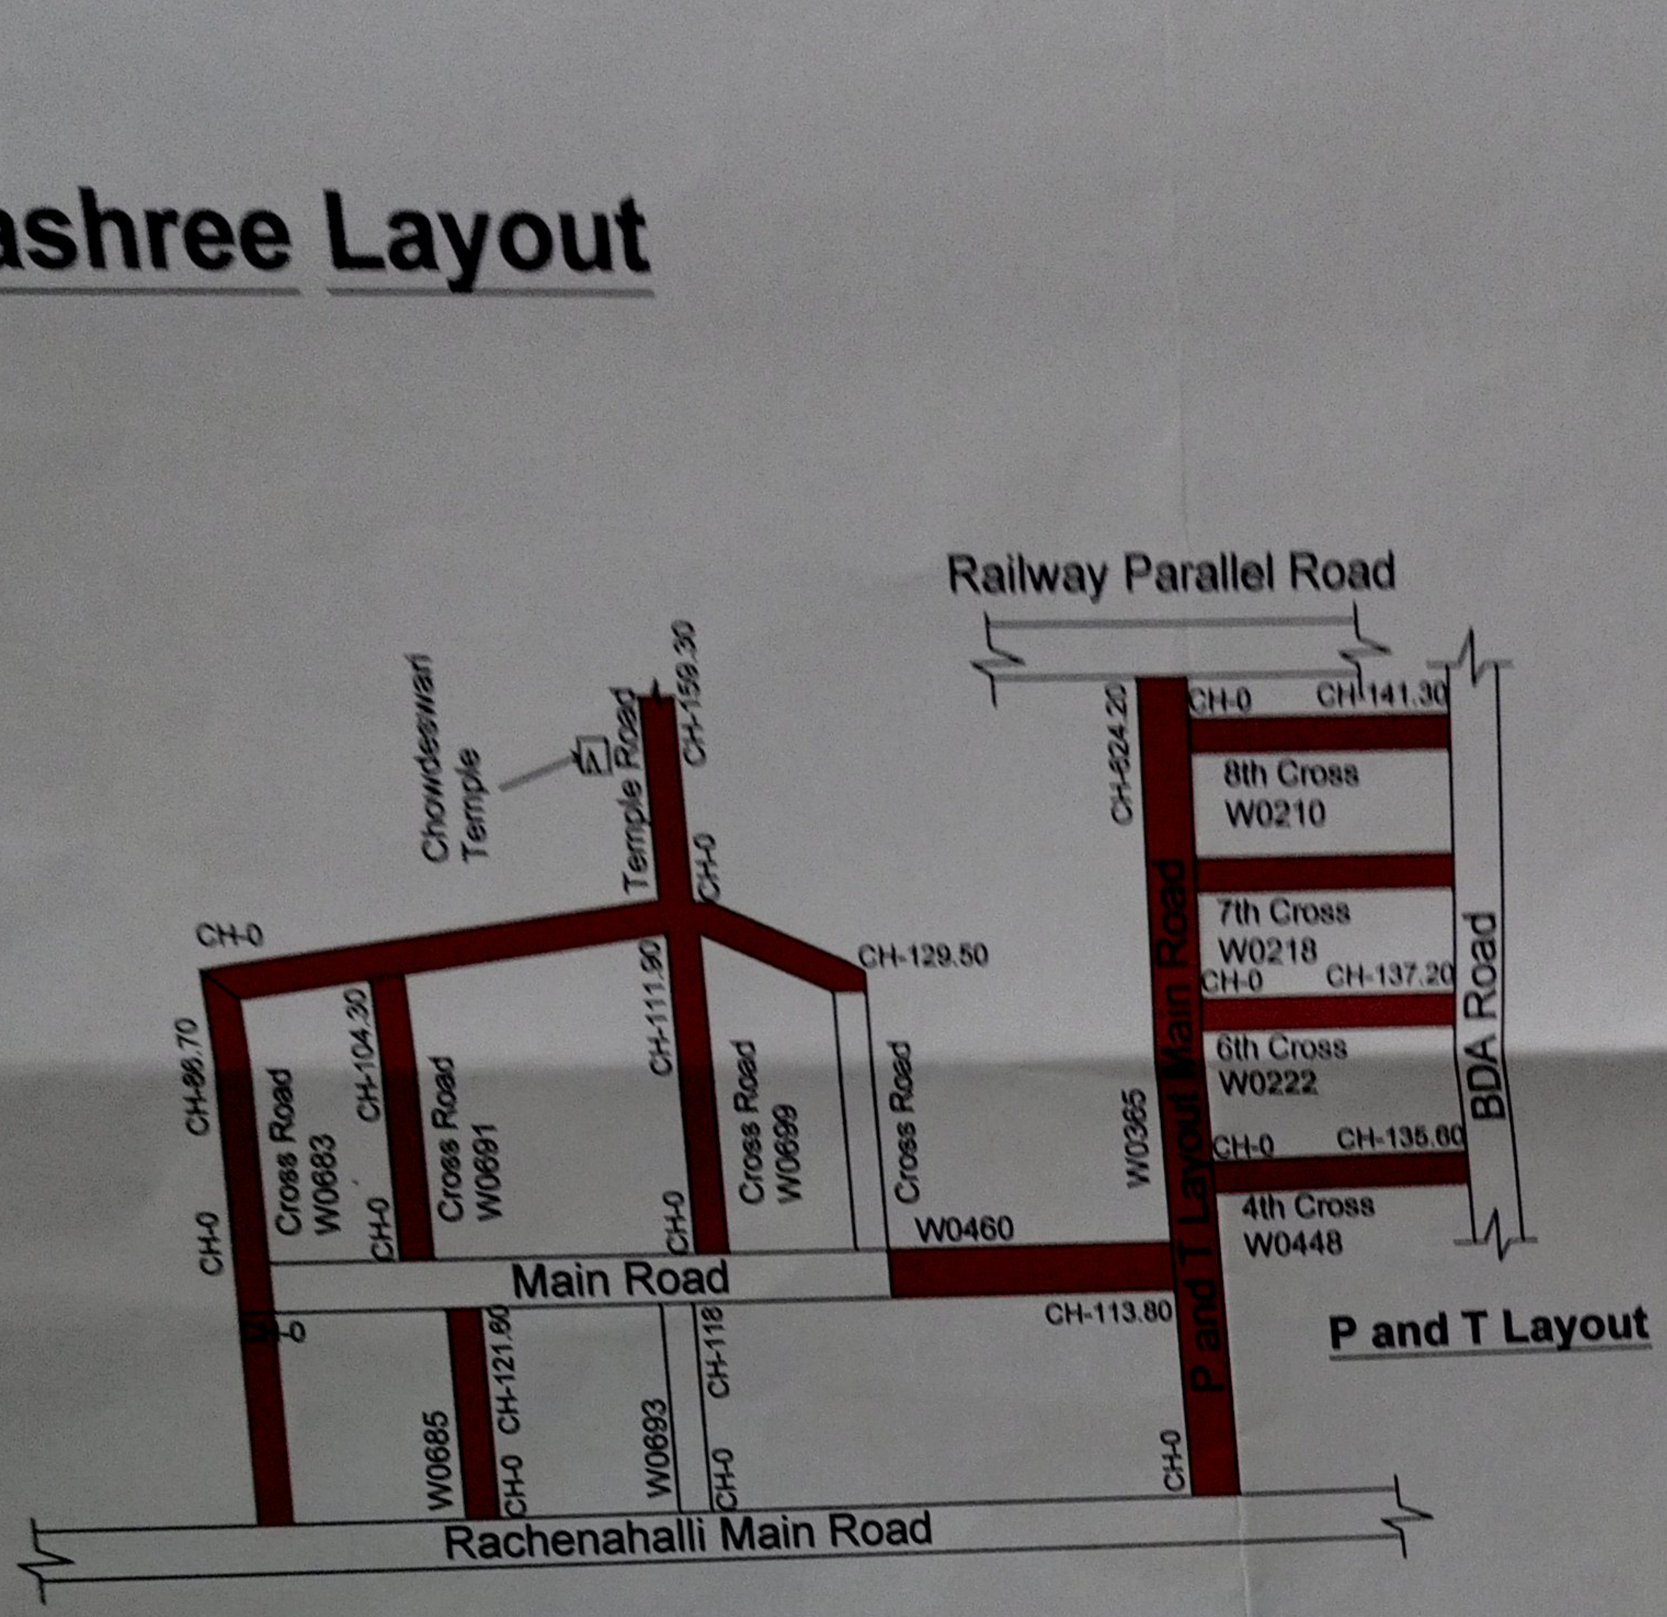

PRODUCED BY AN AUTODESK EDUCATIONAL PRODUCT

PRODUCED BY AN AUTODESK EDUCATIONAL PRODUCT

NOTES:- **1) Do Not Scale The Drawings** **2) All Dimensions Are In meters**	INDEX Asphalt Road
PROJECT	Improvements, Restoration to roads and drains at Dasarahalli, Saraipalya and Rachenahalli Surrounding Areas in ward no. 06
CLIENT	BBMP Asst. Executive Engineer Project Division Yelahanka Zone BBMP, Bangalore - 92

PRODUCED BY AN AUTODESK EDUCATIONAL PRODUCT

Scanned by TapScanner

Bharat Nagar

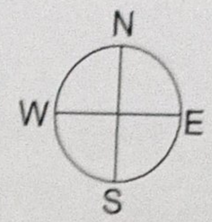

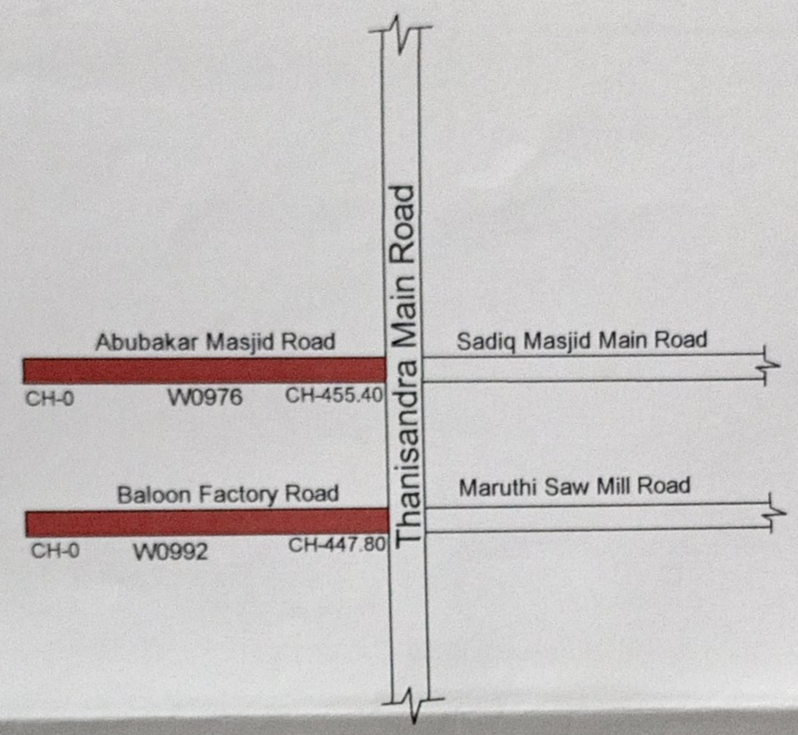

PRODUCED BY AN AUTODESK EDUCATIONAL PRODUCT

PRODUCED BY AN AUTODESK EDUCATIONAL

NOTES:-	INDEX
1) Do Not Scale The Drawings 2) All Dimensions Are In meters	Asphalt Road
PROJECT	Improvements, Restoration to roads and drains at Dasarahalli, Saraipalya and Rachenahalli Surrounding Areas in ward no. 06
CLIENT	BBMP

Asst. Executive Engineer
Project Division
Yelahanka Zone
BBMP, Bangalore - 92

PRODUCED BY AN AUTODESK EDUCATIONAL PRODUCT

Scanned by TapScanner

Amarjyoti Layout

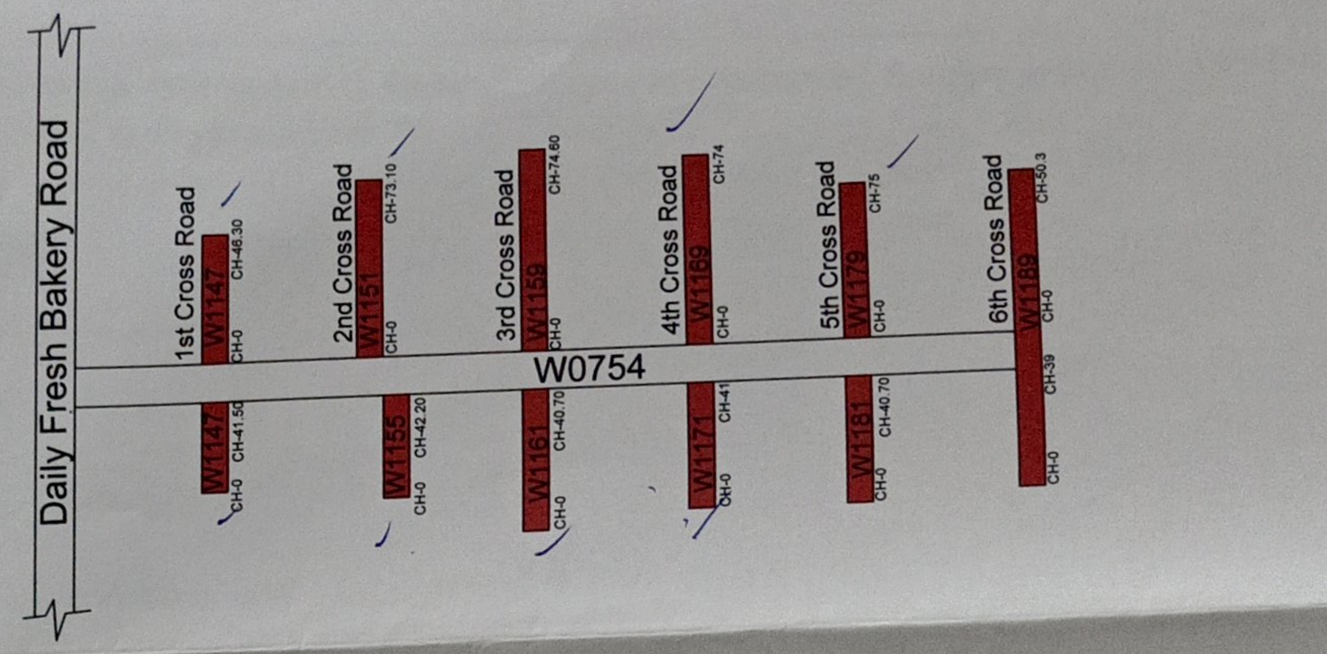

PRODUCED BY AN AUTODESK EDUCATIONAL PRODUCT

PRODUCED BY AN AUTODESK EDUCATIONAL PRODUCT

NOTES:- **1) Do Not Scale The Drawings** **2) All Dimensions Are In meters**	INDEX Asphalt Road
PROJECT	Improvements, Restoration to roads and drains at Dasarahalli, Saraipalya and Rachenahalli Surrounding Areas in ward no. 06
CLIENT	BBMP

Asst. Executive Engineer
Project Division
Yelahanka Zone
BBMP, Bangalore - 92

PRODUCED BY AN AUTODESK EDUCATIONAL PRODUCT

Scanned by TapScanner

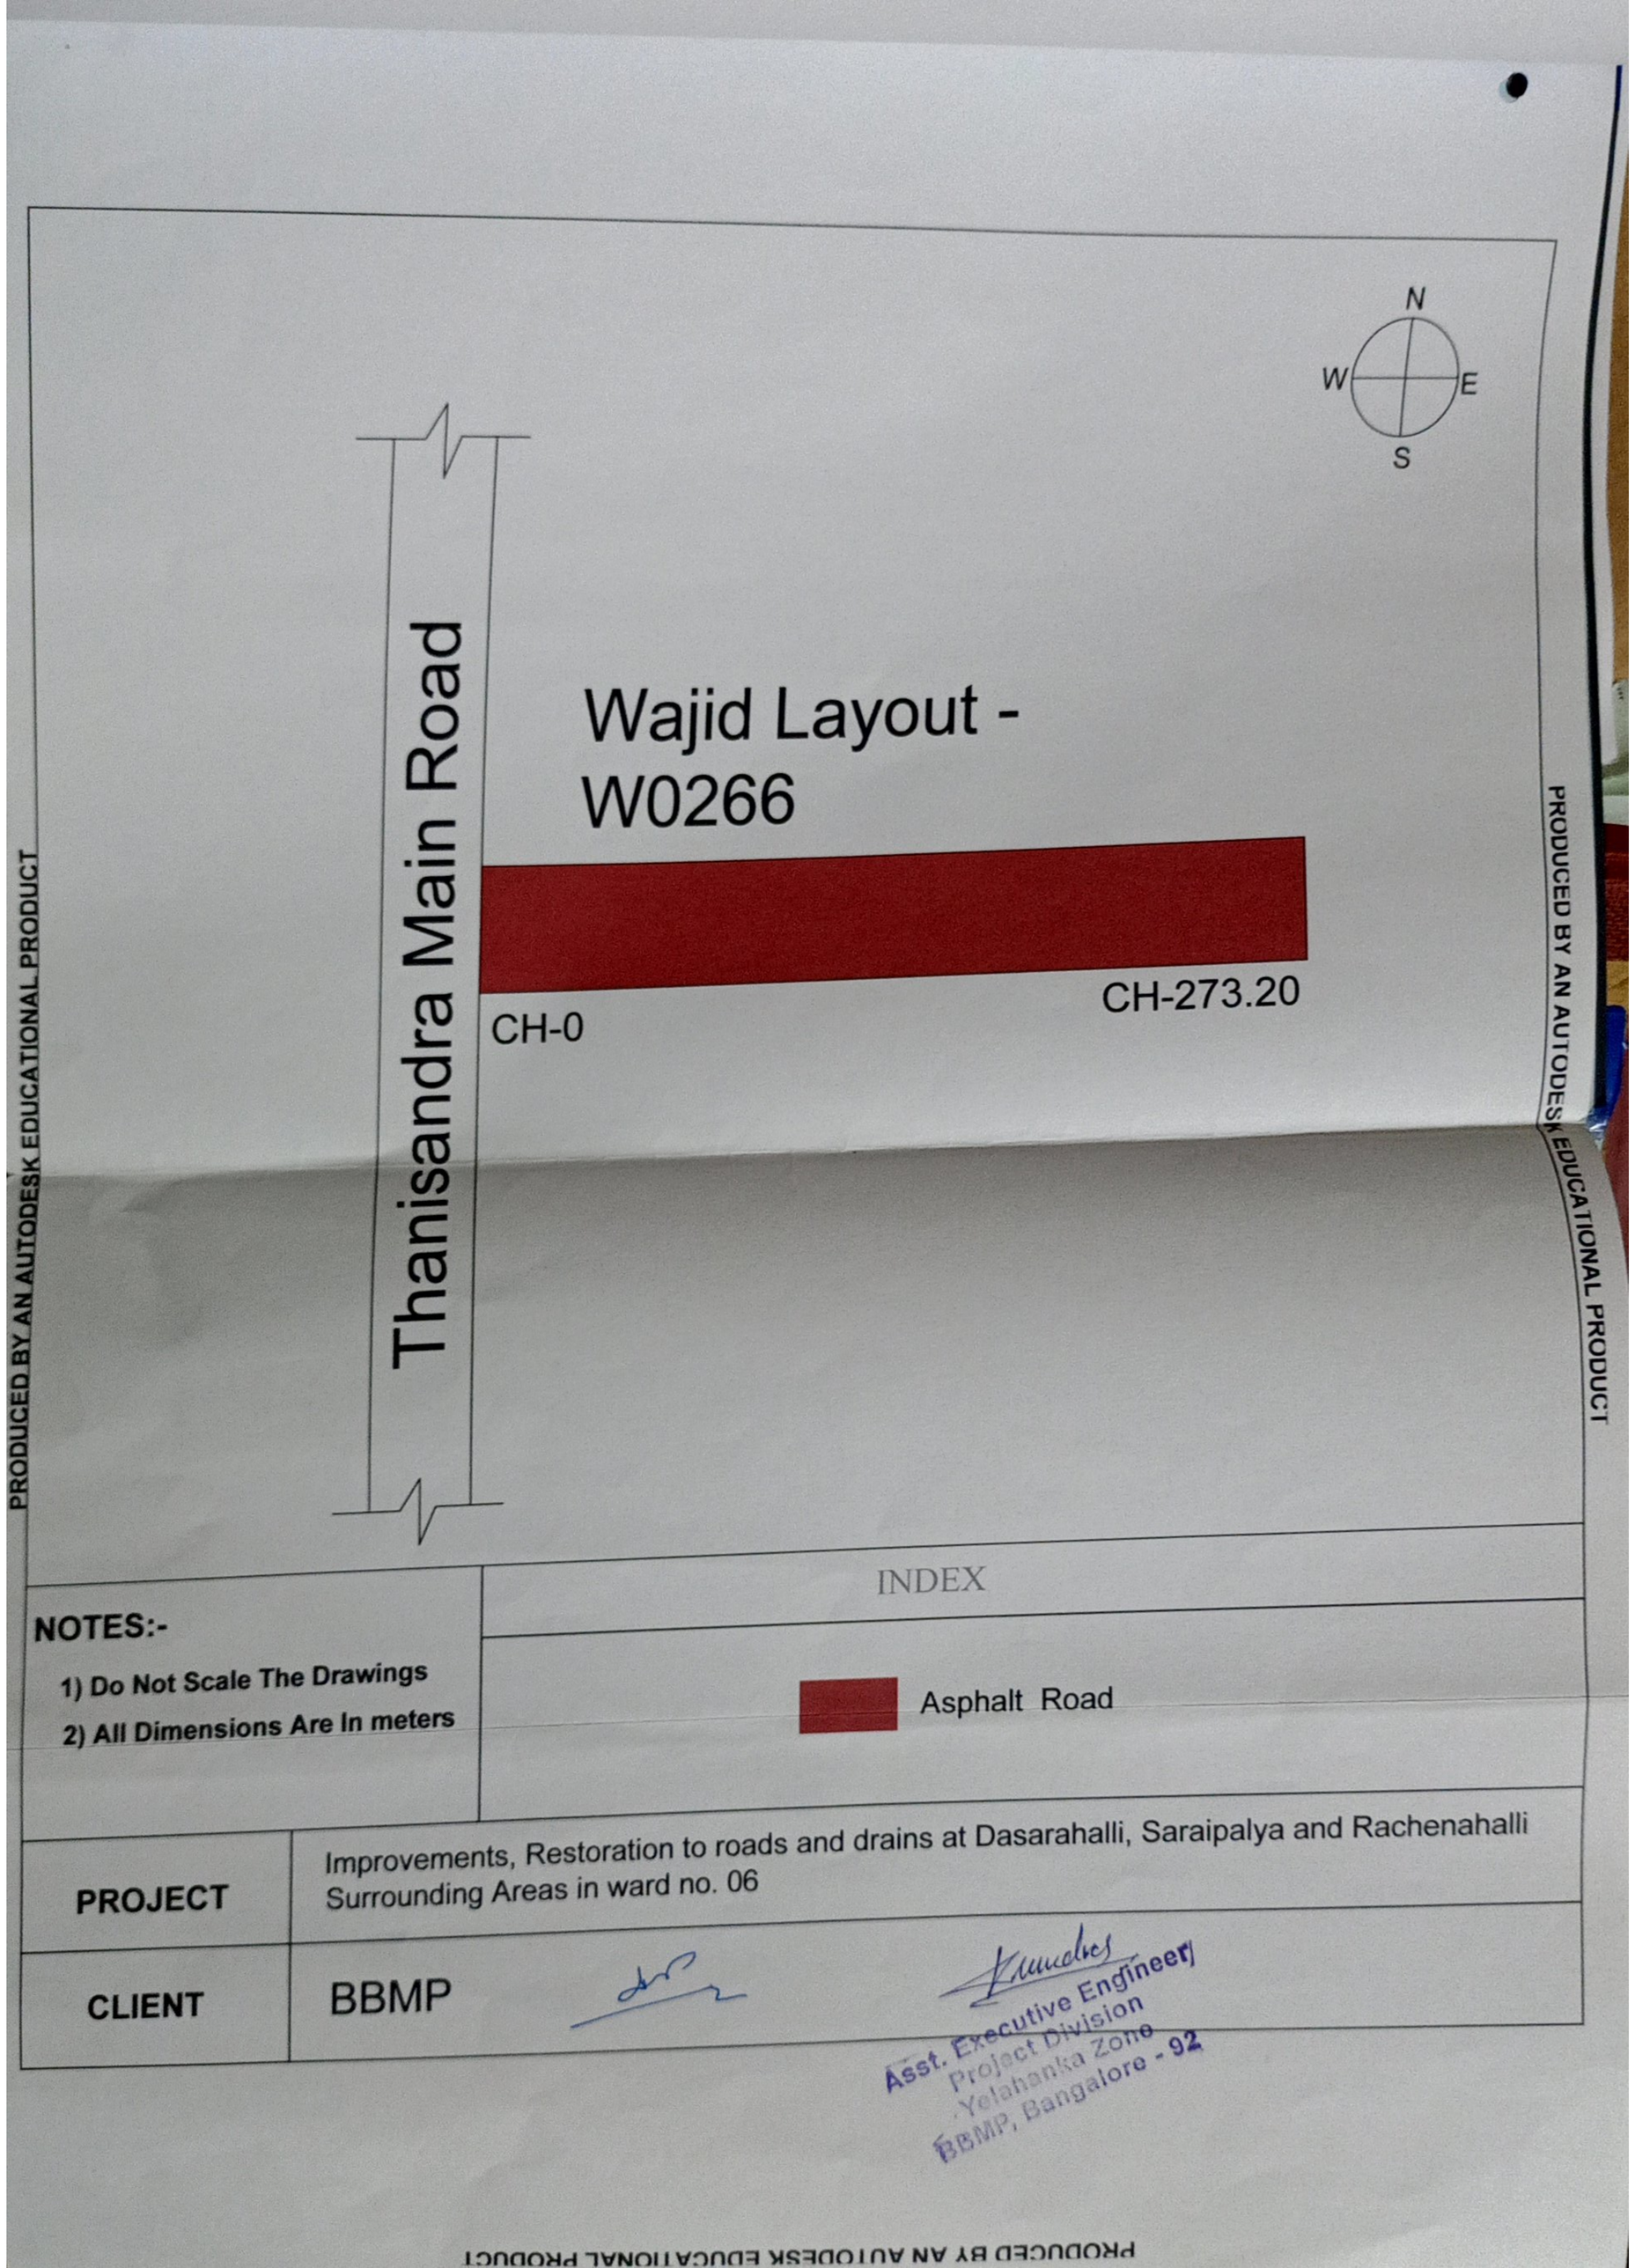

Scanned by TapScanner